Contractor must verify all dimensions at project before proceeding with this work.
Do not reproduce these drawings and specifications without the expressed written permission from William Mulka. The drawings and specifications are instruments of service and shall remain the property of William Mulka and shall be used for project for which they are made is executed or not. These drawings and specifications shall not be used by anyone on any other projects, for additions to this project, or for completion of this project by others except by the expressed written permission from William Mulka.
© Copyright William Mulka 2003

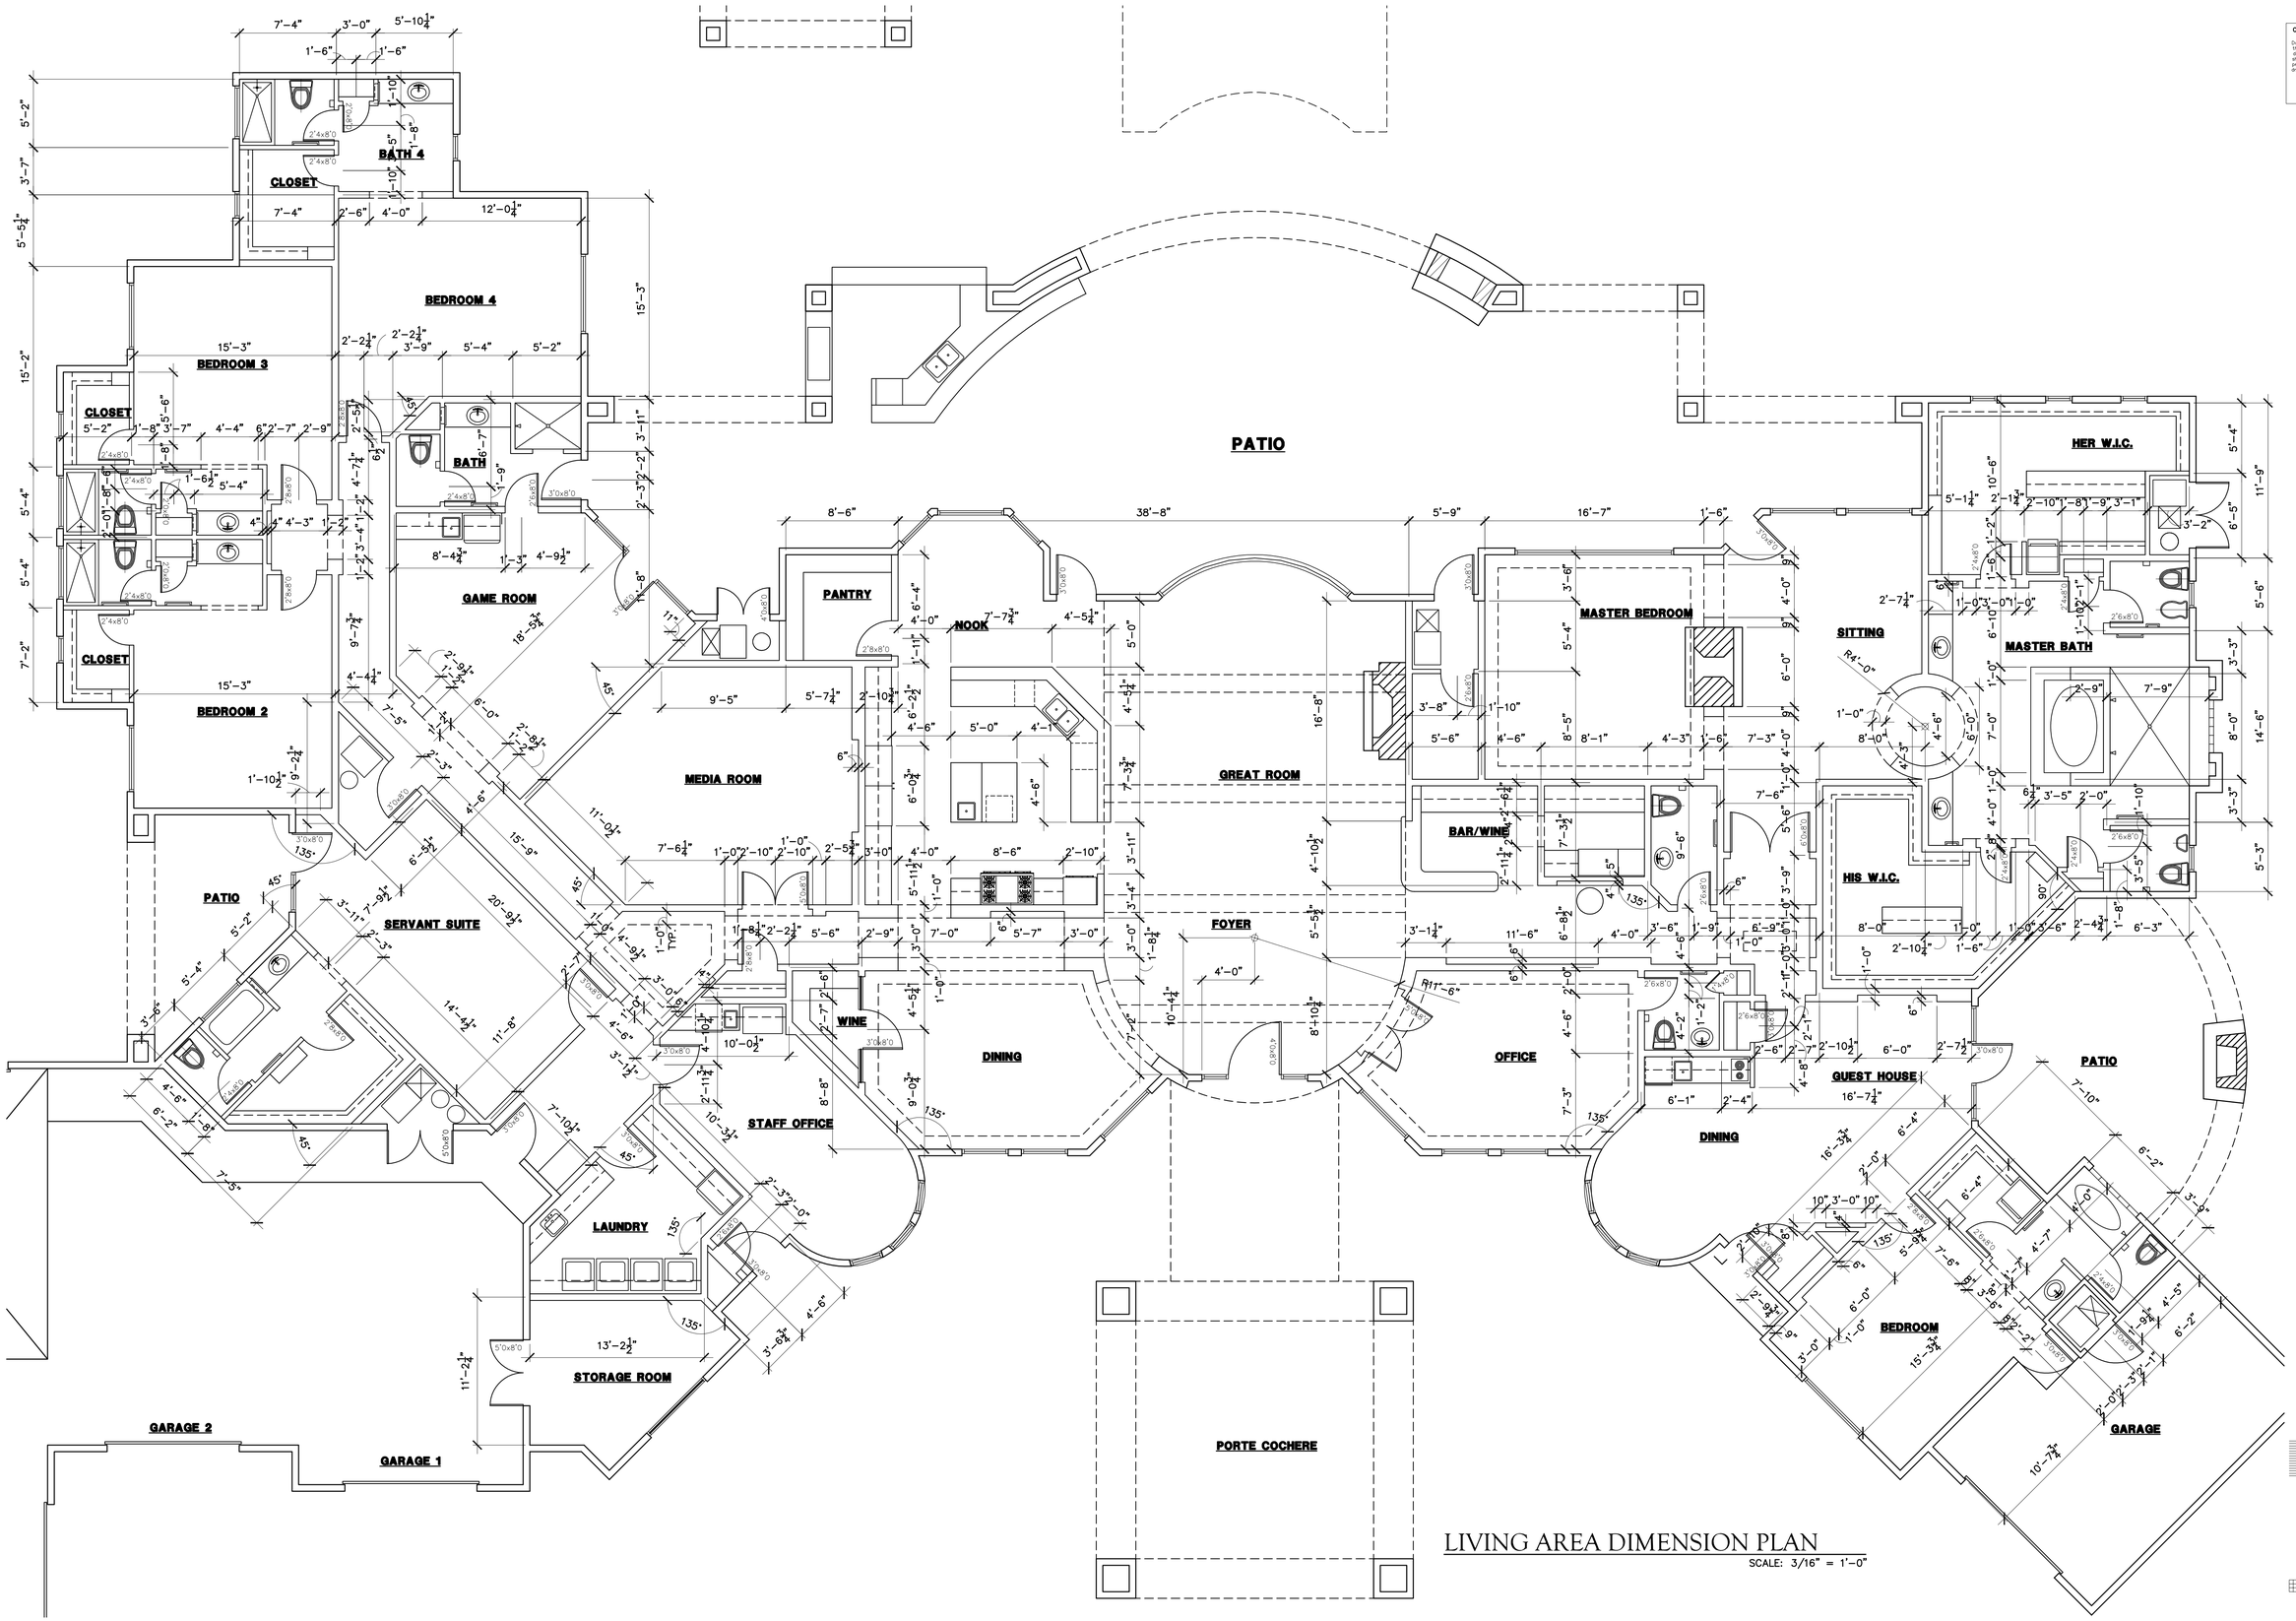

LIVING AREA DIMENSION PLAN

SCALE: 3/16" = 1'-0"

ARIZONA FIRST PARTNERS 3 LLC.

2.3

07-11

March 4, 2008

LIVING AREA DIMENSIONS