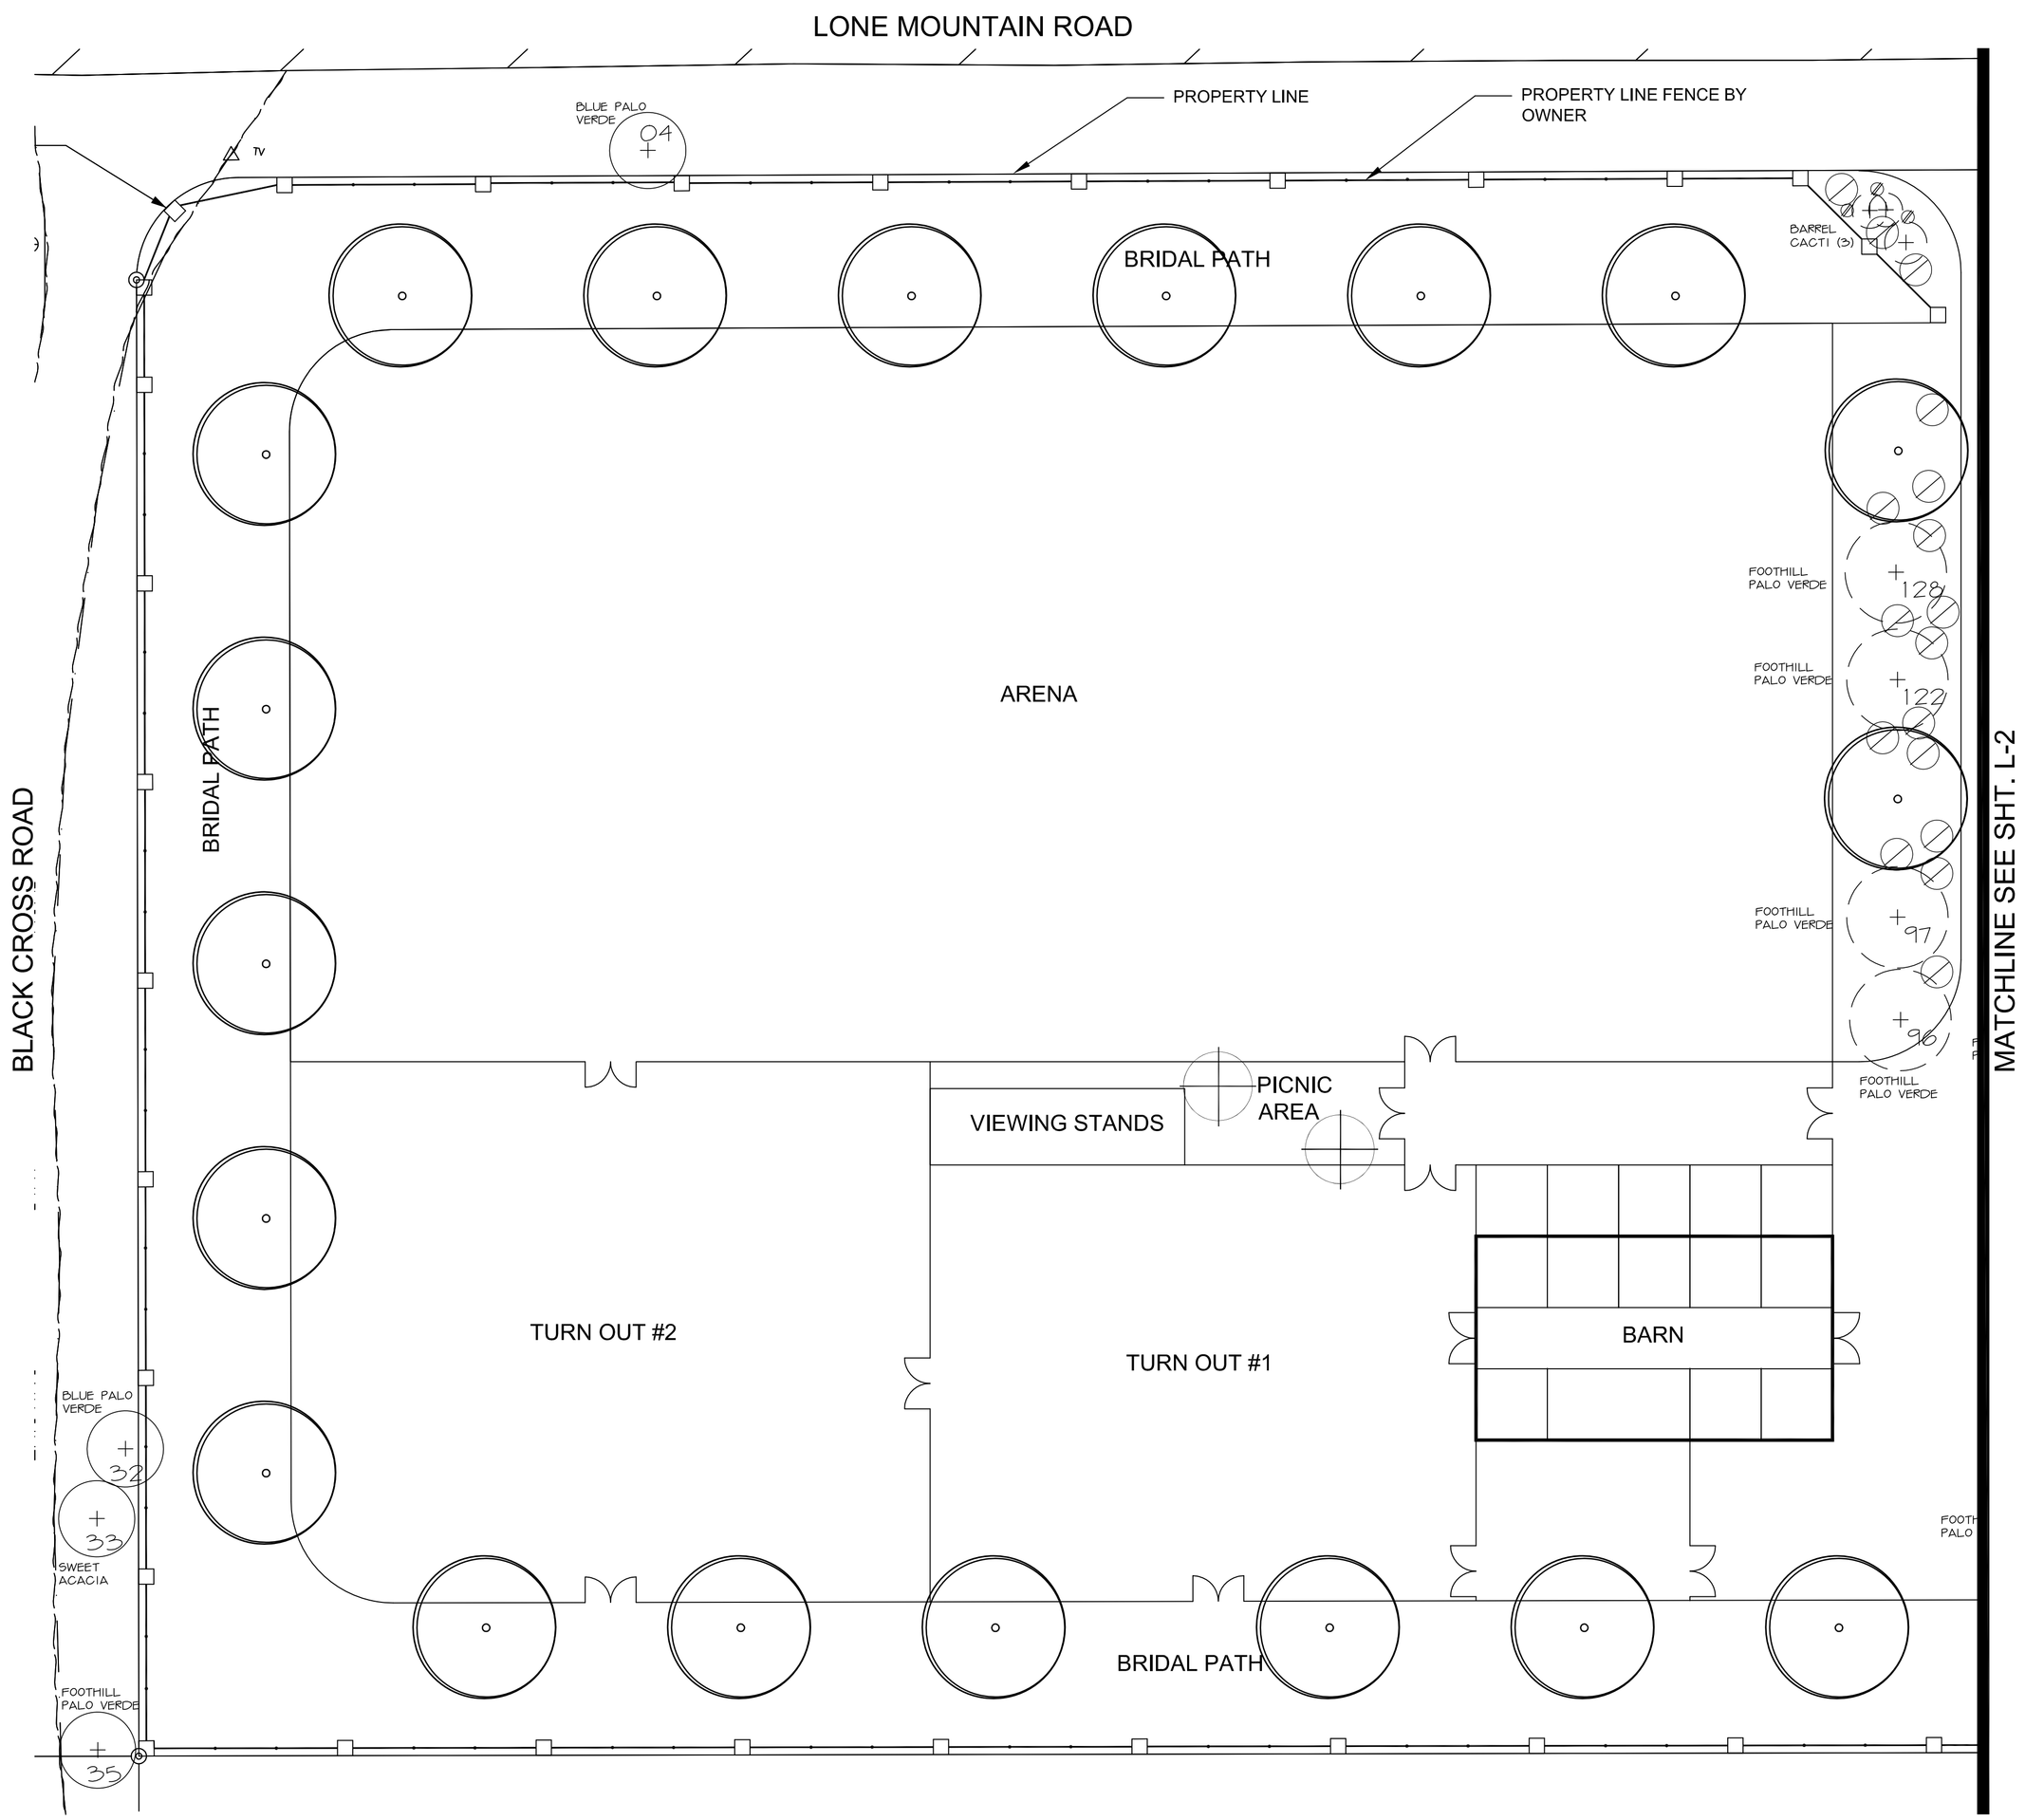

North

20' 0' 20' 40'

Scale 1" = 20'

PLANT & MATERIALS LEGEND

SYMBOL	COMMON NAME BOTANICAL NAME	SIZE	QTY.	NOTES
TREES				
	NATIVE MESQUITE PROSOPIS VELUTINA	36" BOX	27	
	IRONWOOD OLNEYA TESOTA	36" BOX	4	
	CASCALOTE CAESALPINIA CACALACO	24" BOX	16	
	EXISTING TREE TO REMAIN PROTECT IN PLACE REFER TO INVENTORY FOR PLANT ID #	-	-	
	SALVAGED TREE/CACTUS FROM ON-SITE LOCATION REFER TO INVENTORY FOR PLANT ID #	-	-	
	NOTE: SOME PLANTS MARKED "NON-SALVAGE" OR "SALVAGE" ON INVENTORY WILL REMAIN IN PLACE PER THIS PLAN			
SHRUBS				
	CIMMARON SAGE LEUCOPHYLLUM ZYGOPHYLLUM	1 GAL.	20	
	BAJA RUELLIA RUELLIA PENINSULARIS	5 GAL.	22	
	KATIE RUELLIA RUELLIA BRITTONIANNA 'KATIE'	1 GAL.	6	
	MISS OKLAHOMA CANNA LILY CANNA X GENERALIS 'MISS OKLAHOMA'	1 GAL.	7	
	PRAIRIE SUNSET RAINLILY ZEPHRANTHES X 'PRAIRIE SUNSET'	1 GAL.	25	
	BARABARA KARST BOUGAINVILLEA BOUGAINVILLEA SP.	5 GAL.	8	
	BABY MIA DWARF BOUGAINVILLEA BOUGAINVILLEA SP.	5 GAL.	6	
VINES, GROUNDCOVER, & HARDSCAPE				
	WHITE TRAILING LANTANA LANTANA MONTEVIDENSIS 'WHITE TRAILING'	1 GAL.	29	
	TURF MID-IRON	SOD	2,125 FT.	
	ANNUAL COLOR SEASONAL	6 PACKS/ 4 IN.		
	3/8" SCREENED 'CINNAMON BROWN' DECOMPOSED GRANITE, 2" DEPTH		24,783 FT	
	HEADER		71 FT.	
	SEAT-WALL		107.5 FT.	
PERIMETER PLANTS				
	PARRY'S PENSTEMON PENSTEMON PARRYI	1 GAL.	12	
	BANANA YUCCA YUCCA BACCATA	5 GAL.	3	
	CREOSOTE LARREA TRIDENTATA	1 GAL.	43	
	COMPACT JOJOBA SIMMONDSIA CHINENSIS 'VISTA'	1 GAL.	21	
	DESERT SPOON DASYLIRION WHEELERI	5 GAL.	3	
	GLOBE MALLOW SPHAERALCEA AMBIGUA	1 GAL.	19	
	DESERT MARIGOLD BAILEYA MULTIRADIATA	1 GAL.	12	
	GREEN BRITTLEBUSH ENCELIA FRUTICOSA	1 GAL.	48	

LANDSCAPE PLAN
APPROVED
CITY OF SCOTTSDALE

CASE NUMBER | APPROVED | DATE

CONSTRUCTION AND INSTALLATION SHALL BE IN ACCORDANCE WITH THIS PLAN AND ANY AND ALL DEVIATIONS WILL REQUIRE REAPPROVAL. LANDSCAPE INSTALLATION TO BE APPROVED BY CITY OF SCOTTSDALE INSPECTION SERVICES BEFORE CERTIFICATE OF OCCUPANCY IS ISSUED.

revisions

Lone Mountain Residence

VICINITY MAP

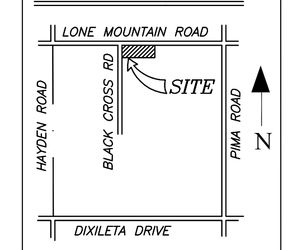

Waibel & Associates
Landscape Architecture
urban design
gardens & consulting
master planning
Phone 480.893.3849 Fax 480.893.3846
8611 S. Priest Drive, Suite 101
email janet@waibel-la.com

LANDSCAPE

1st City Submittal 02/22/08

REGISTERED LANDSCAPE ARCHITECT
CERTIFICATE NO. 24745
JANET L. WAIBEL
Date Signed
ARIZONA, U.S.A.

Sheet L-1

project no. wla XXXX
date February 2008